TILT-A-WAY
DCM
VERTICAL PIVOT GATE

NOTE: STUB IN 120 VAC
20 AMP SERVICE SUGGESTED MINIMUM
COPPER WIRE REQUIRED

NOTE: BARRIER STYLE WITHIN DIMENSIONAL LIMITS AS PER CUSTOMER SPECIFICATIONS. FOR GREATER ROADWAY SPAN INSTALL OPPOSING GATES PROVIDE 1" GAP.

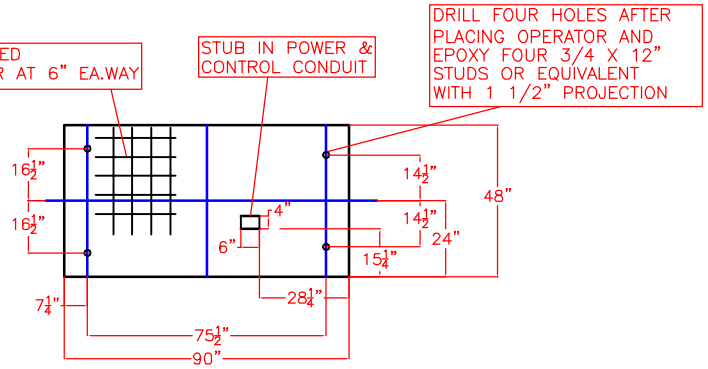

FOUNDATION

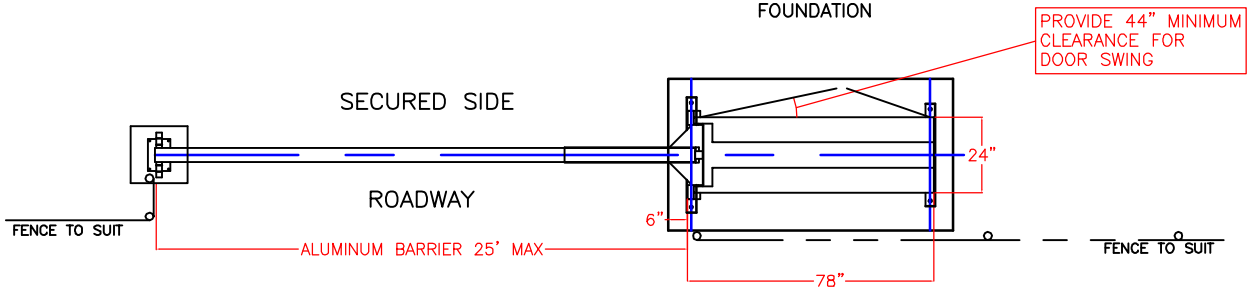

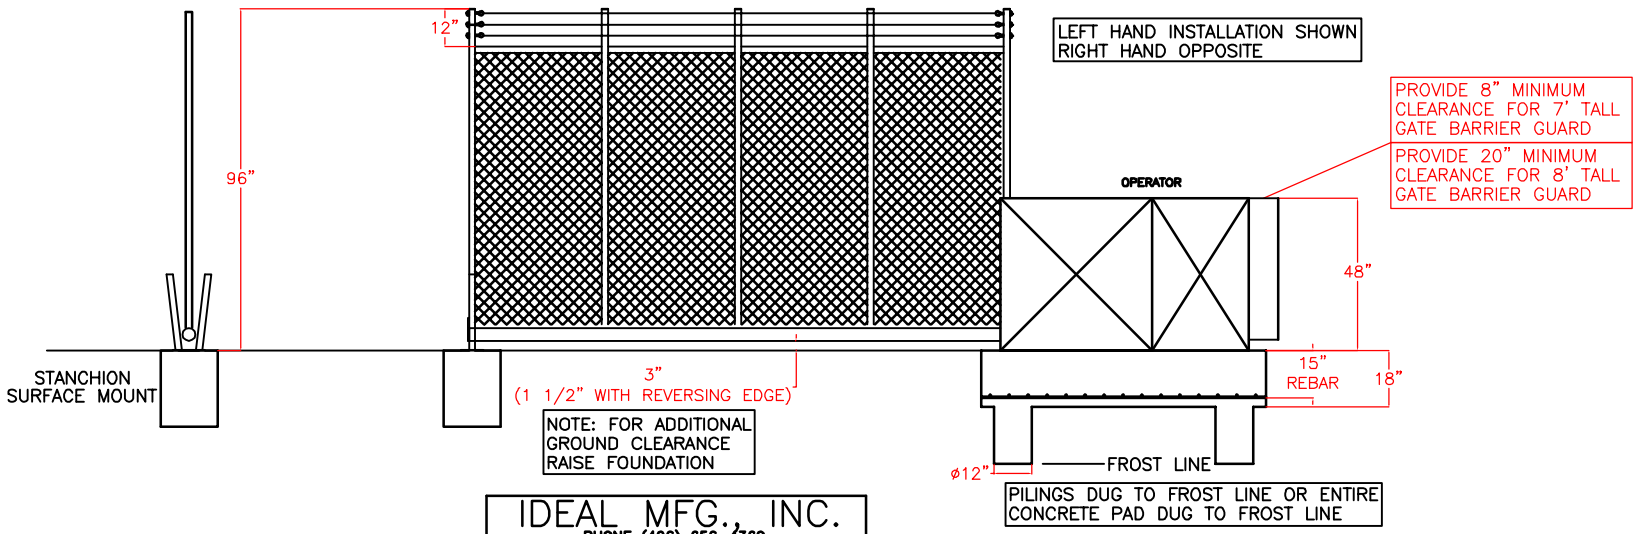

IDEAL MFG., INC. PHONE (406) 656-4360				
FILE NAME DCM CONCRETE PAD.dwg	SIZE A	FSCM NO —	DWG NO CONCRETE PAD	REV
DRAWN 3/21/2014 thenry				
ISSUED 3/21/2014 THH	SCALE 1'0"=1'0"		SHEET 1 — 1	